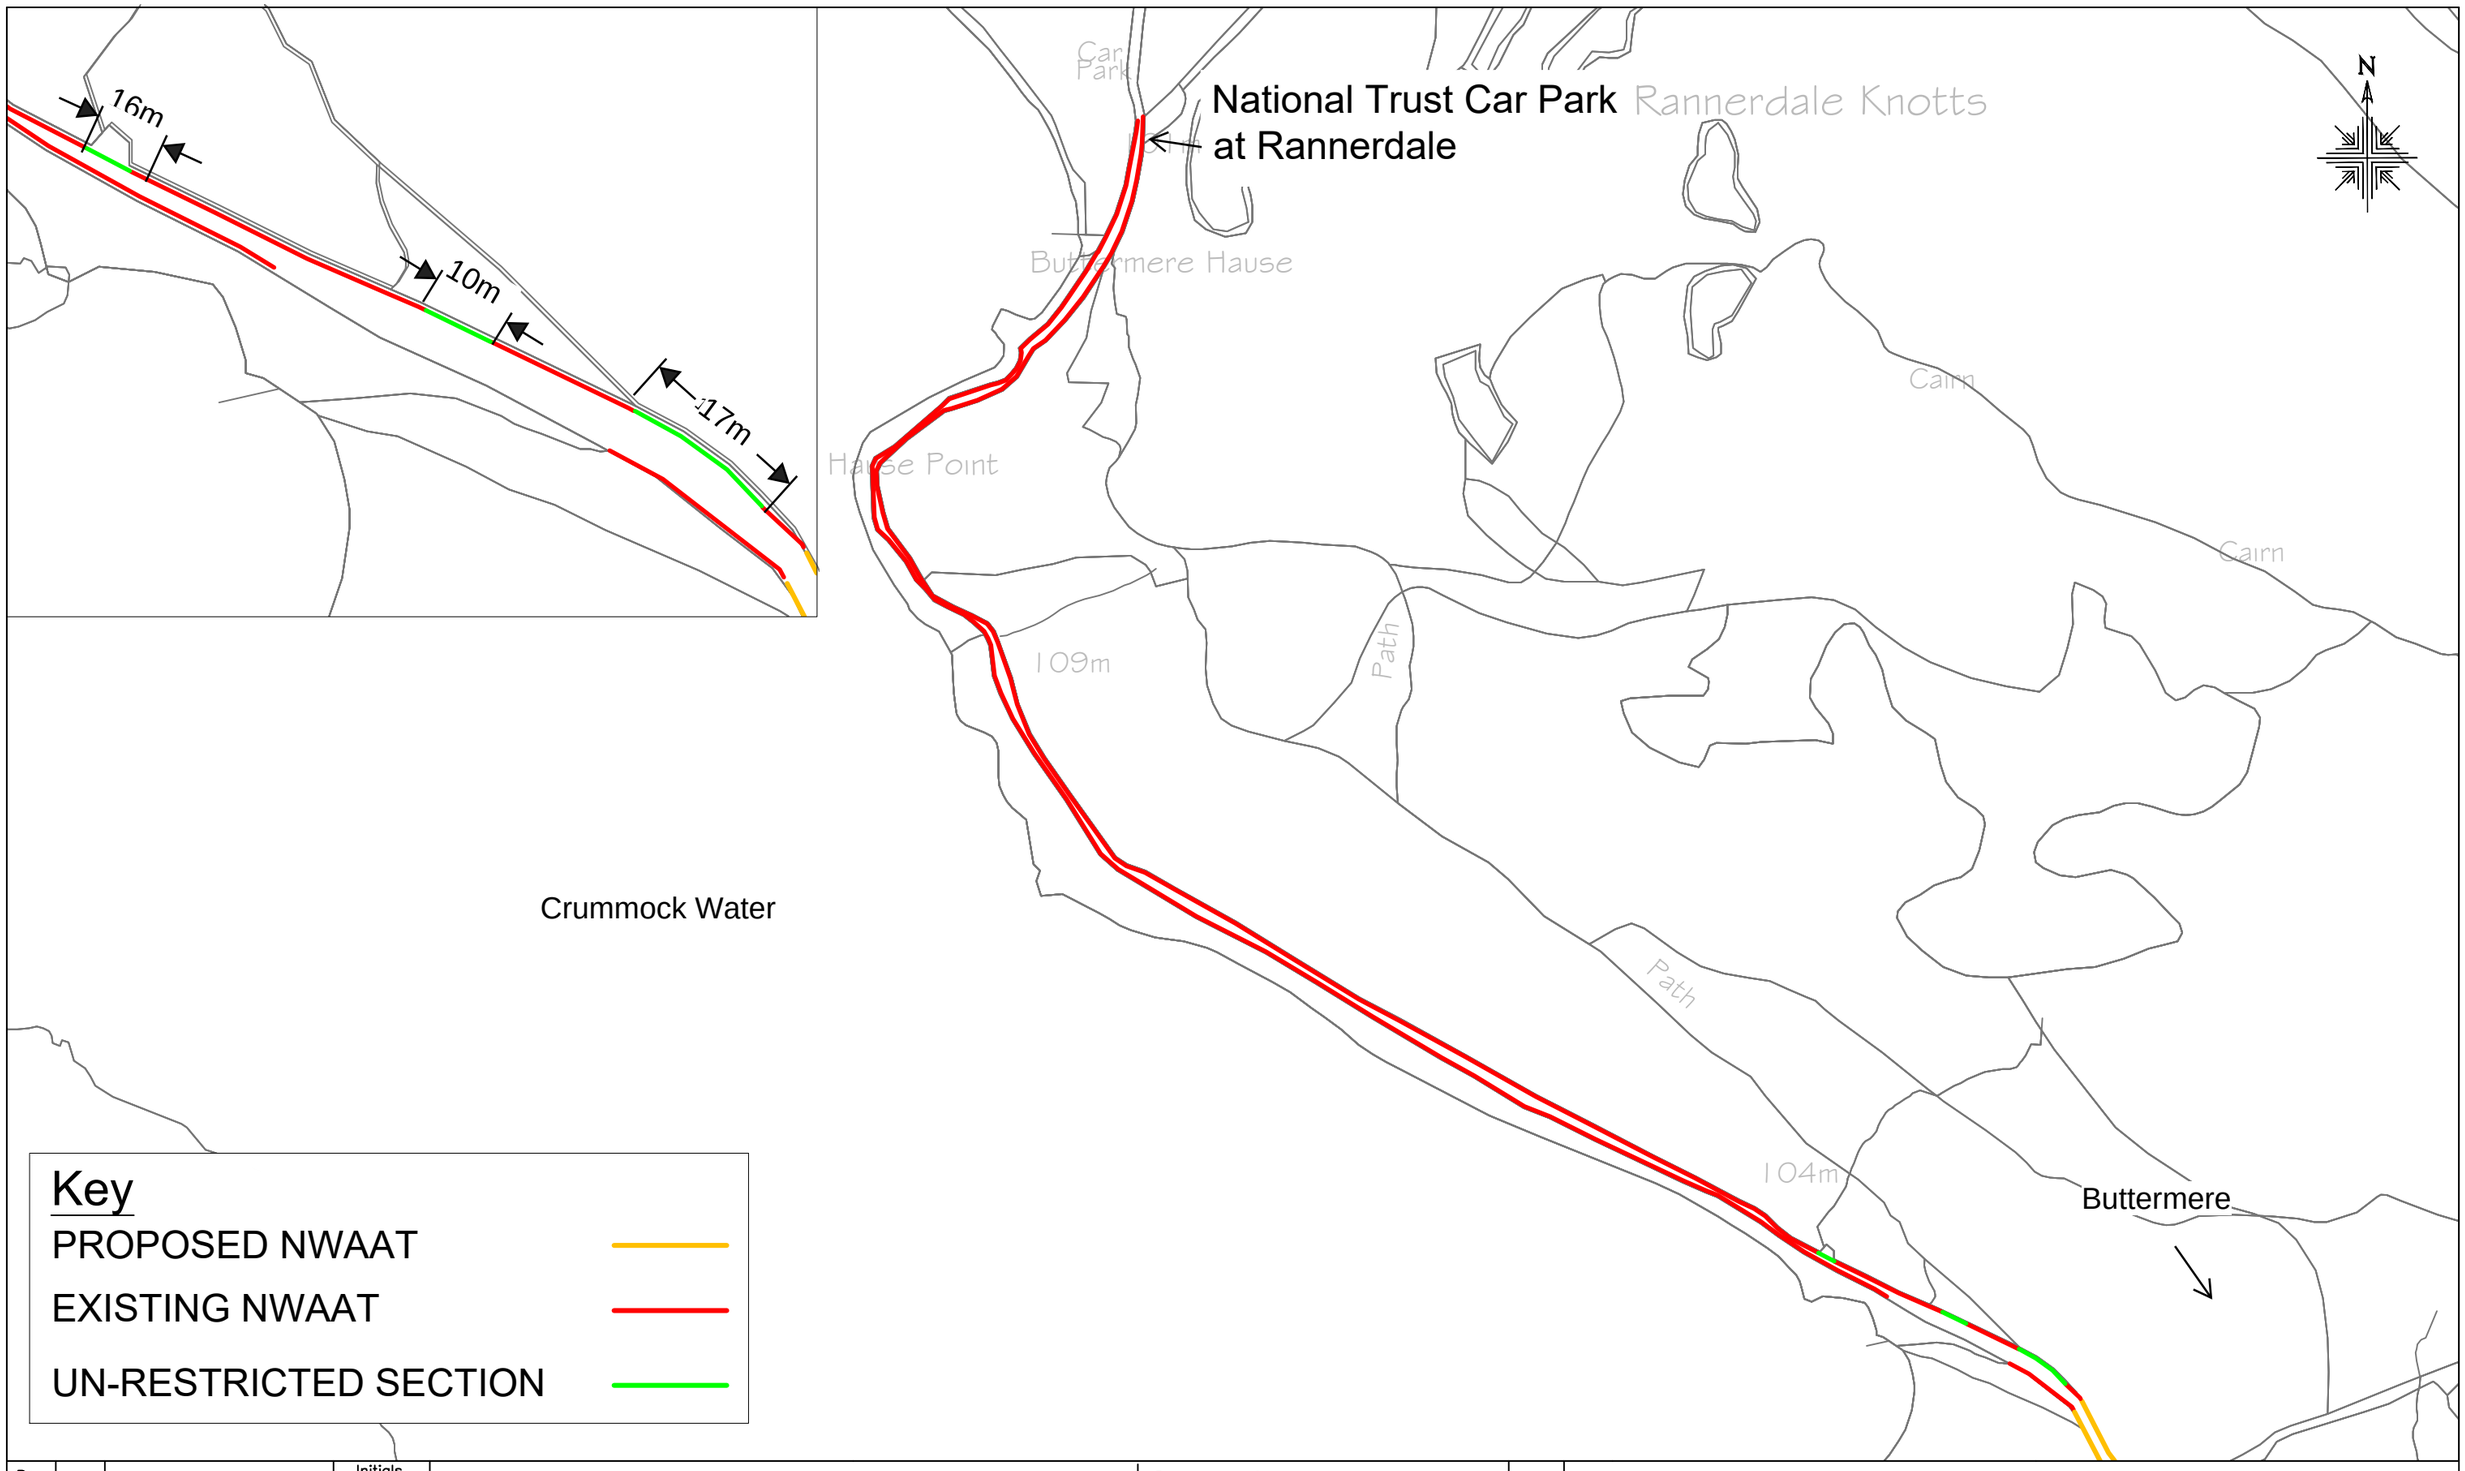

Key

PROPOSED NWAAT

EXISTING NWAAT

UN-RESTRICTED SECTION

Rev. No.	Date	Amendments	Initials Made	Initials Chk.

Scale: /

Date: /

B5289 Crummock Water
No Waiting At Any Time

Drawn AG

Checked /

Approved /

Drawing No.

Reproduced from, or based on, Ordnance Survey Map material with the permission of the Controller of Her Majesty's Stationery Office. Crown Copyright Licence No. 100019596 Cumbria County Council. Unauthorised reproduction infringes Crown copyright and may lead to prosecution or civil proceedings.

Cumbria County Council

Cumbria Highways
Cumbria County Council
Highways Depot | Joseph Noble Road
Lillyhall Industrial Estate | Workington |
CA14 4JH

TrafficTeam.West@cumbria.gov.uk