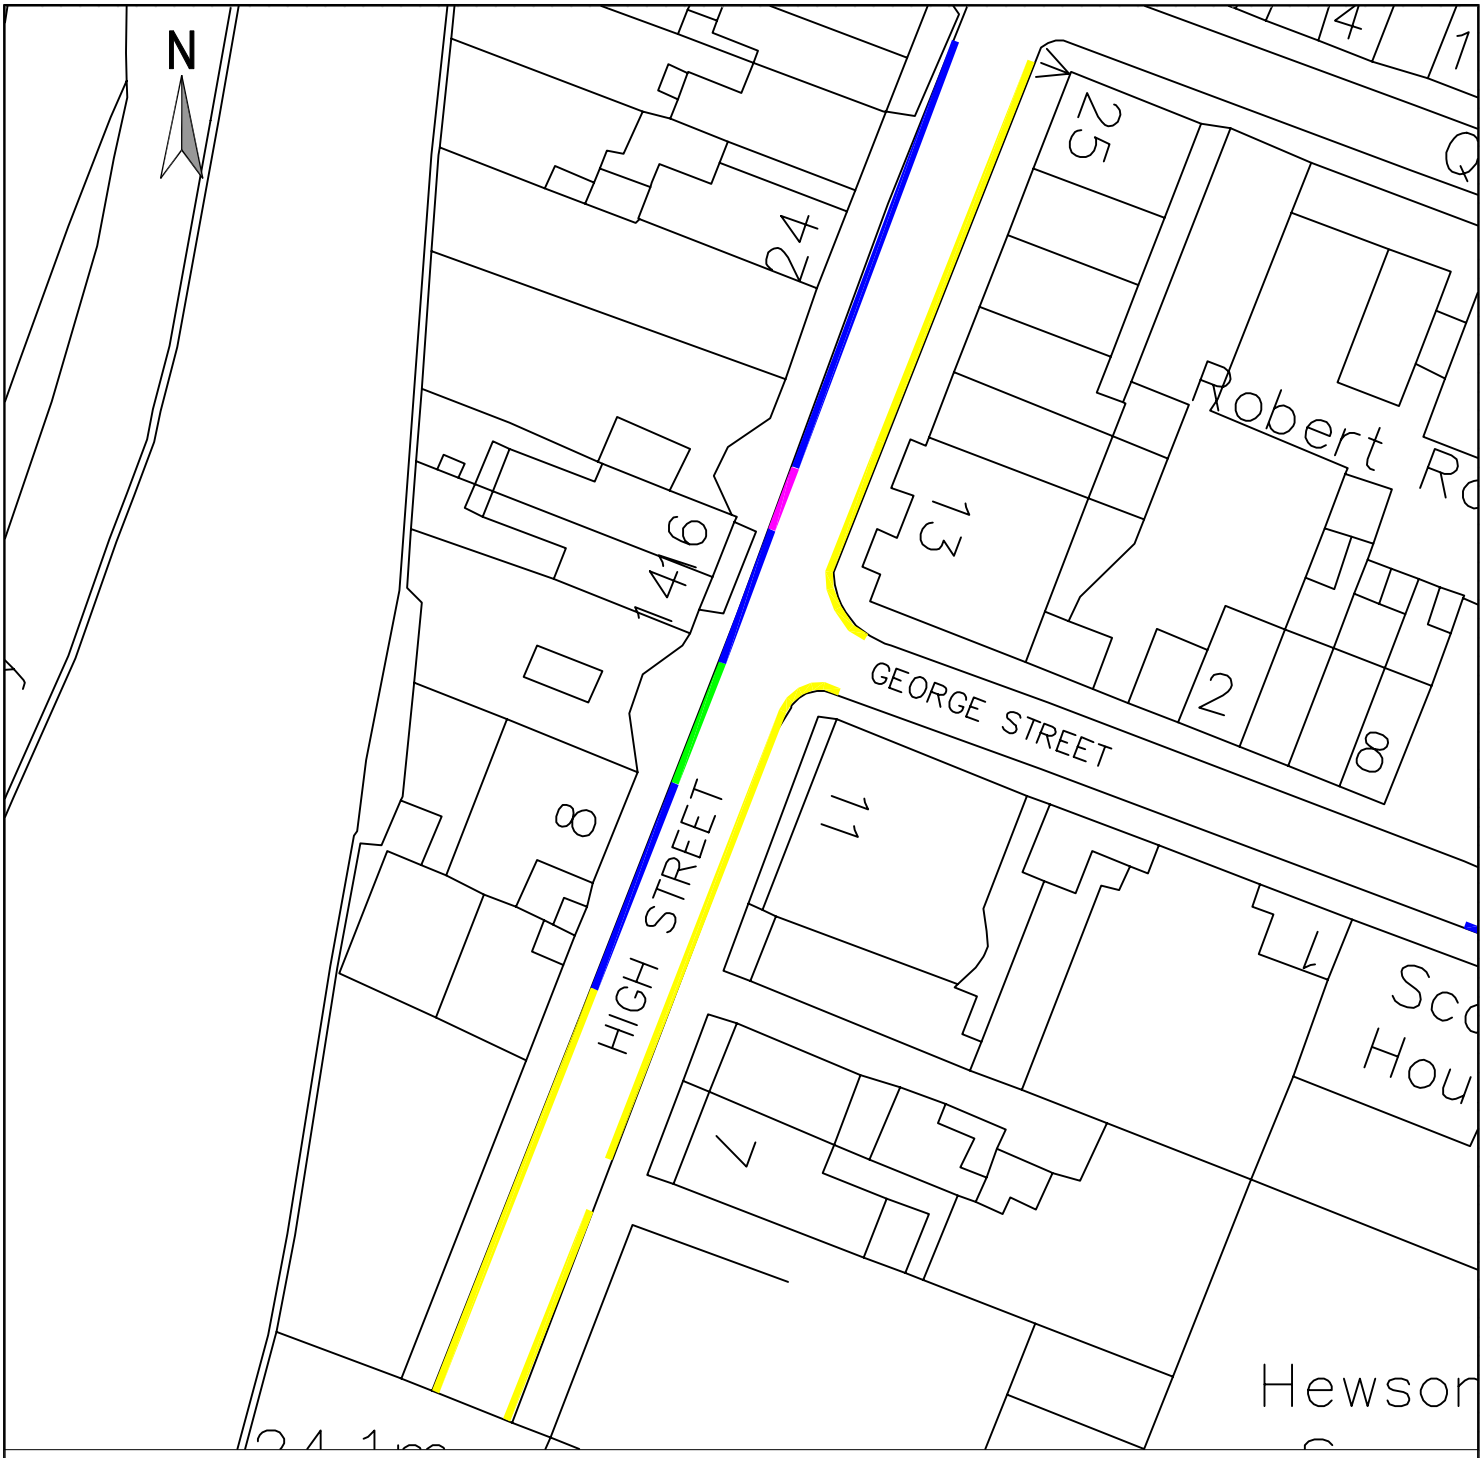

KEY

Existing double yellow lines (no waiting at any time)

Existing single yellow line (no waiting Mon–Sat 8:30am–6:00pm)

Existing disc parking (Mon–Sat 8:30am–6:00pm)

Proposed disc parking (Mon–Sat 8:30am–6:00pm) to replace single yellow line (no waiting Mon–Sat 8:30am–6:00pm)

Cumbria County Council
Parkhouse Building, Kingmoor Business Park
CARLISLE, Cumbria, CA6 4SJ, Tel. 01228 673030

Maryport TRO Review 2021/2
Proposal 6
High Street, Maryport

Reproduced from, or based on, Ordnance survey map material with the permission of the Controller of Her Majesty's Stationery Office. (c) Crown Copyright 2006. Licence number 100019596

Drawing No. MTRO21/PNG006.Rev0

Drawn by	Scale	Date
PNG	1:500	FEB '22