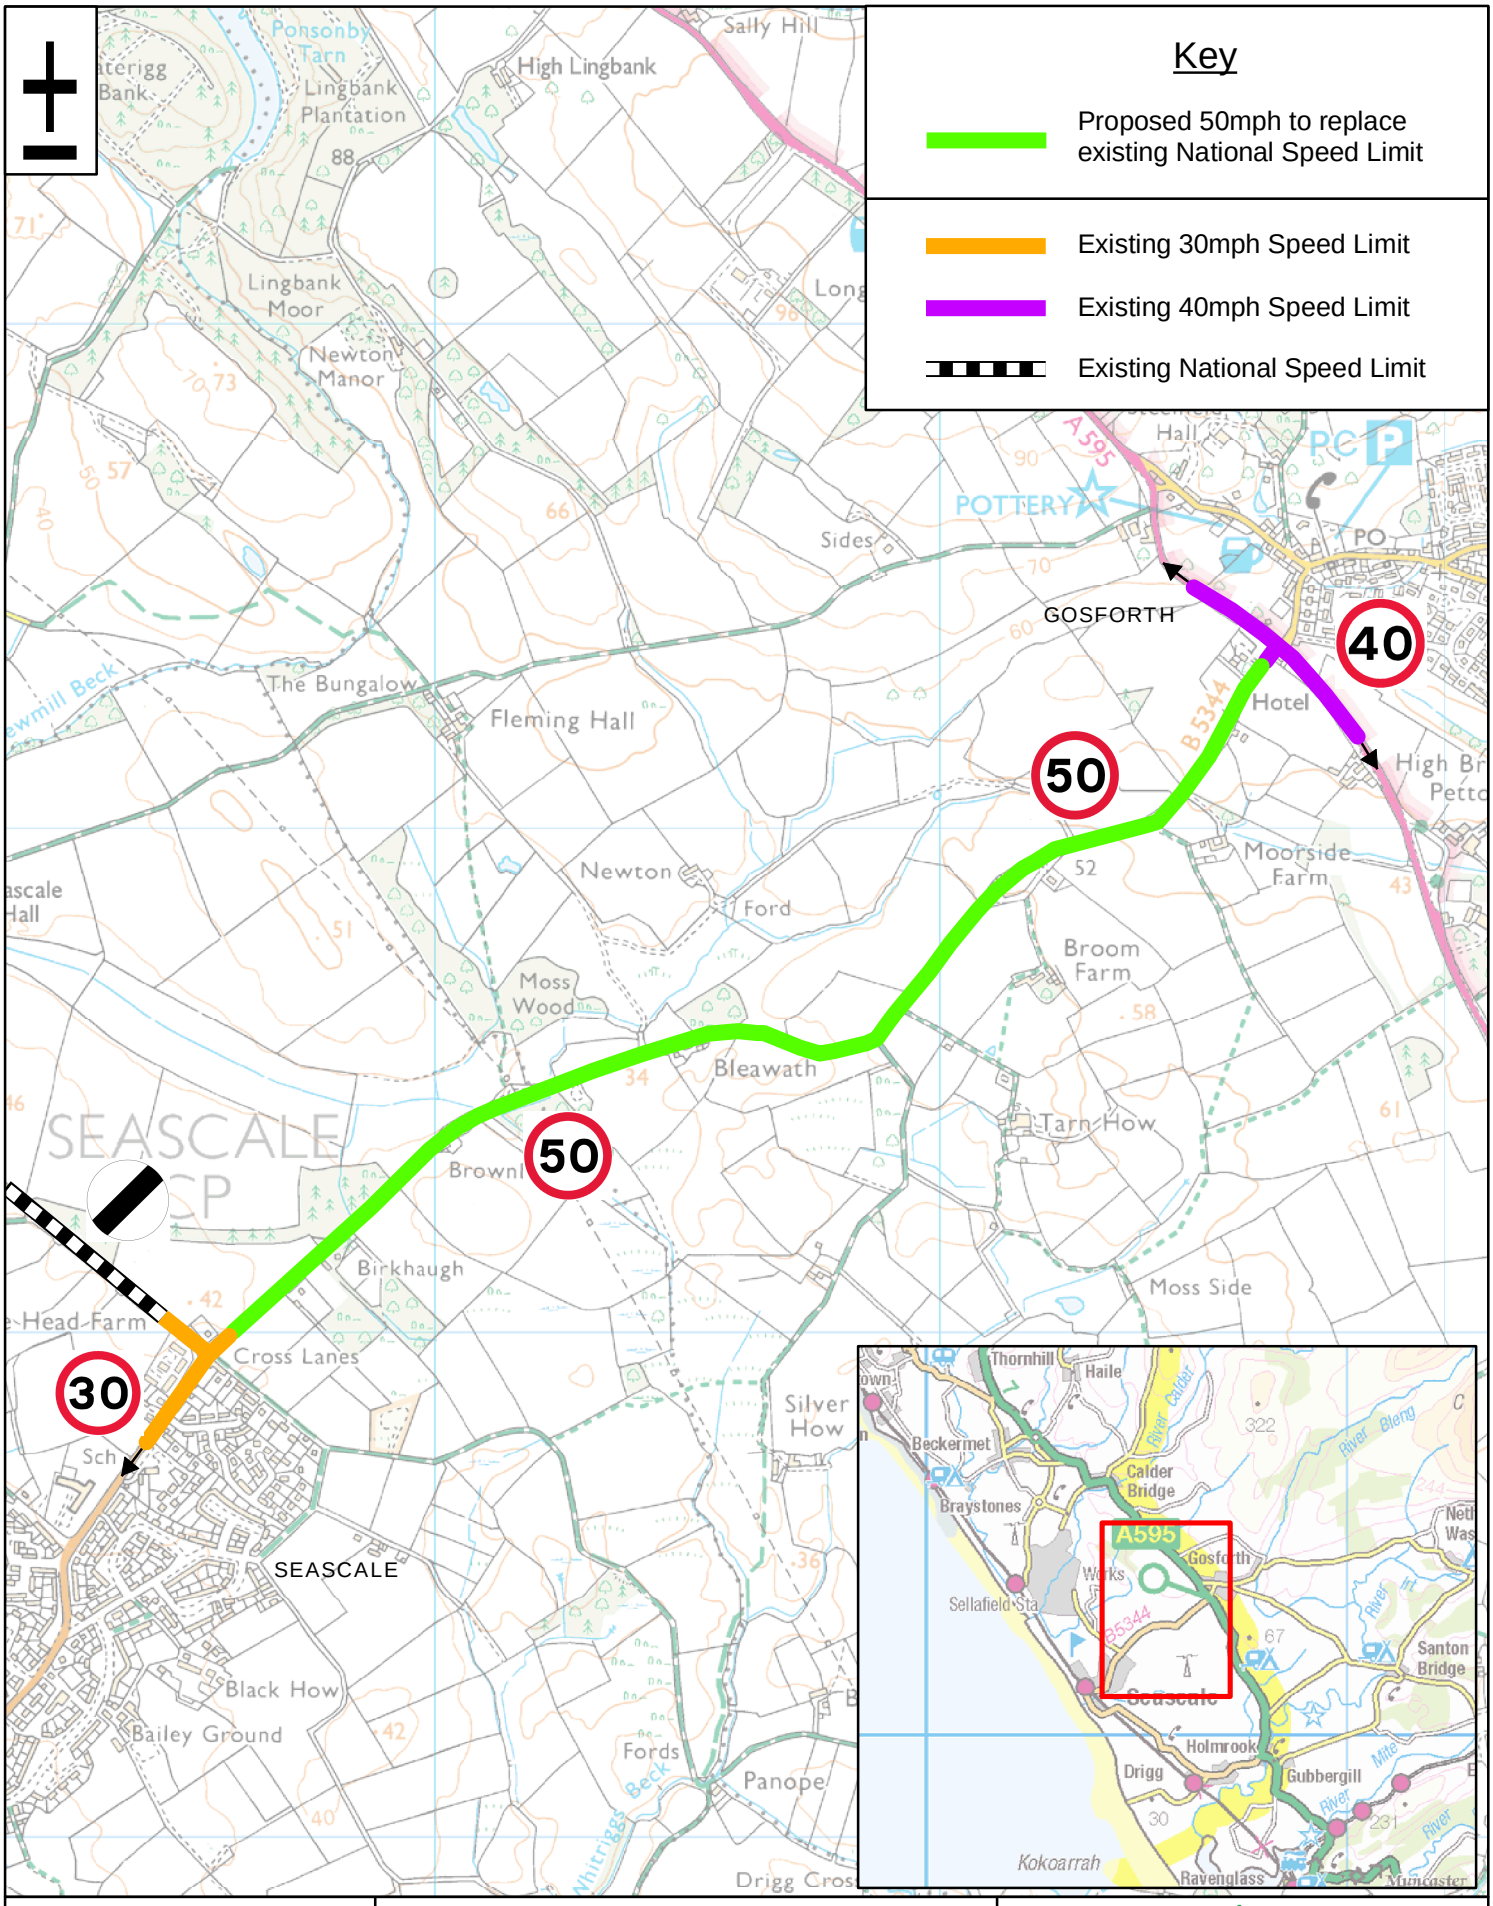


Grid Ref: 305587 / 502600

This produce includes mapping data licensed from Ordnance Survey. (c) Crown Copyright 2023. License Number 100066931

# Speed Limit Review

## Proposal No.11
## B5344 Gosforth to Seascale

Cumberland Council
Highways Depot, Joseph Noble Road,
Lillyhall Industrial Estate, Workington CA14 4JH

Drawing No: SLR/23-24/P11/AM0

| Drawn By: MJR | Scale: NTS | Date: 19/09/23 |
|---|---|---|